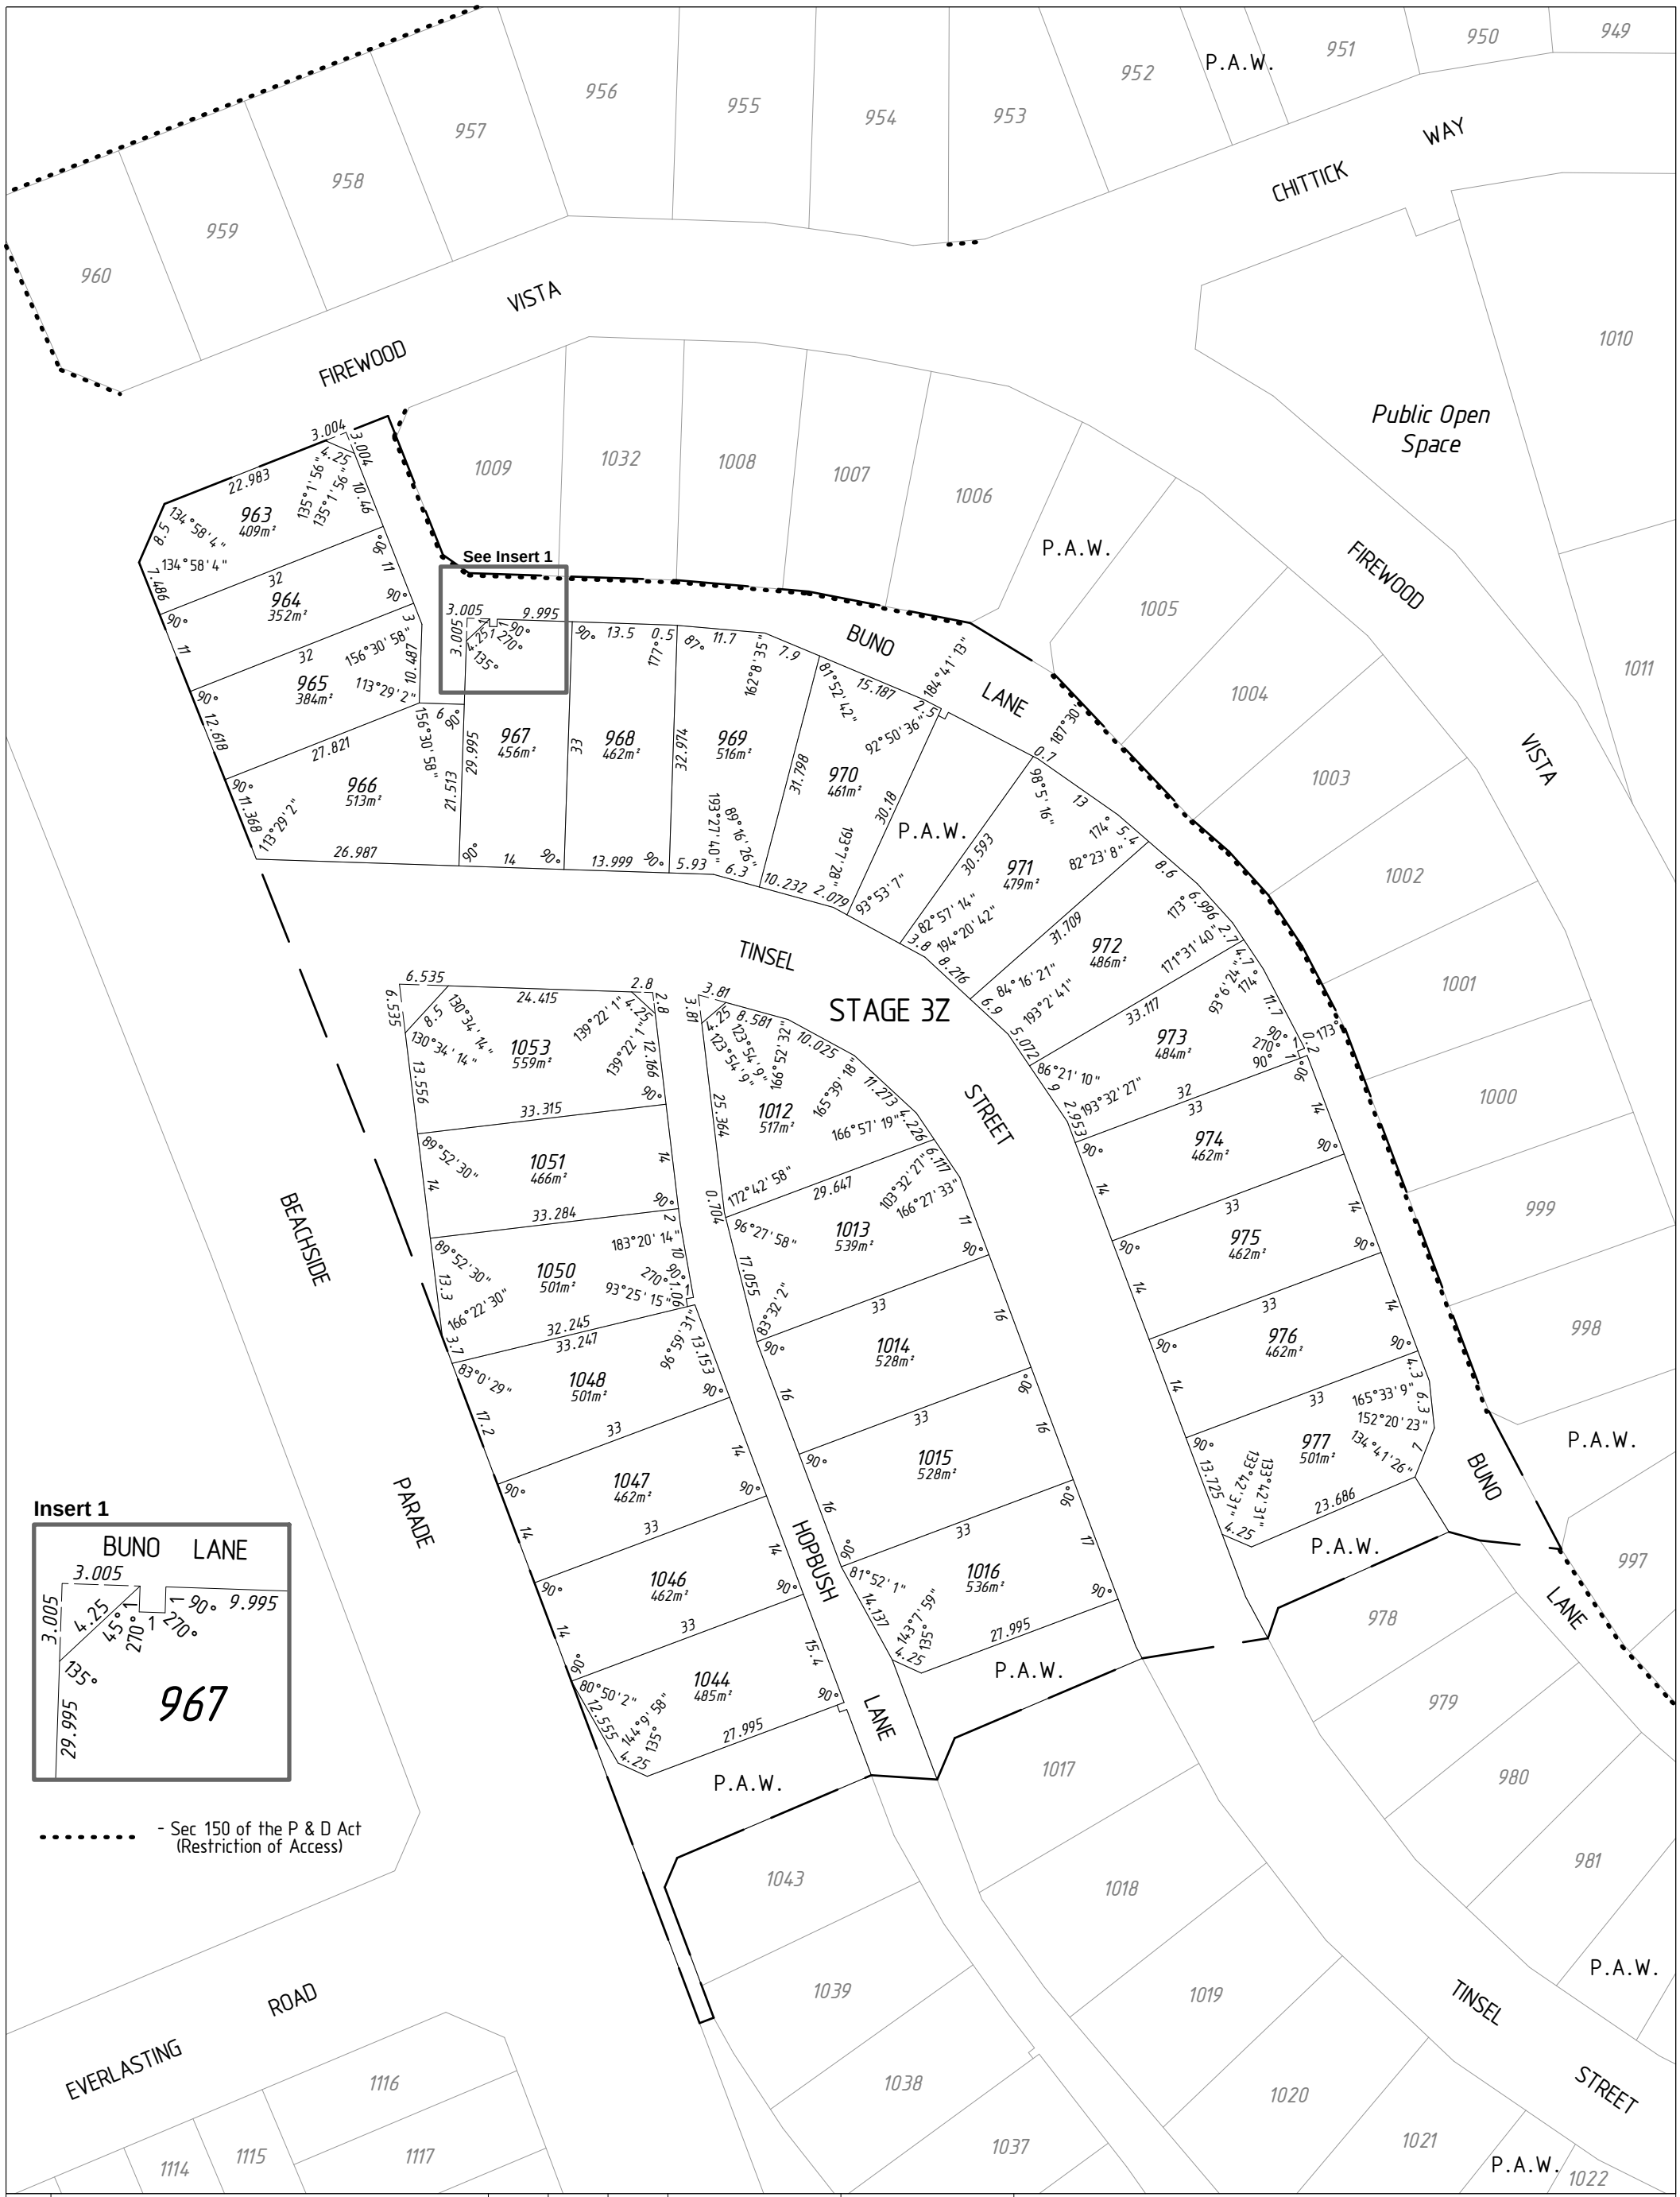

Insert 1

- Sec 150 of the P & D Act (Restriction of Access)

Rev.	Description	Drawn	Date	Checked
A	Inital Release	SAS	2/07/2010	TAV

SCALE 1 : 800 @ A3

5 0 30

ALL DISTANCES ARE IN METRES

The contents of this plan are current and correct as of the date stated within the revision panel. All consultants and persons wishing to utilise this data should satisfy themselves of this plans currency by contacting McMullen Nolan and Partners Surveyors.

NORTH

FILES mapCOGO:- Angles 3Z
Ustation:- 93645an-412a

All areas and dimensions depicted on this plan are subject to survey and Landgate registration. All cadastral information external to the stage/s which form the subject of this plan are not guaranteed and are supplied as a guide only.

STAGE 3Z
HARFORD GROVE
CAPRICORN

McMULLENNOLAN
www.mapsurvey.com.au
Land Survey Hydrographic Survey 3D Laser Scanning 3D Visualisation
Mapping Solid Terrain Models Cartographics GIS

Scale	1 : 800 @ A3	Date	02/07/2010
Datum	PCG94	Job No.	93645
Drawn	SAS	Drawing	93645-412
Project Mngr	Mark Mariotti	Revision	A

Level 1
2 Sabre Crescent
Jandakot
W.A. 6164

PO Box 3526
Success
W.A. 6964
Australia

Tel: (08) 6436 1599
Fax: (08) 6436 1500
maps@mapsurvey.com.au
www.mapsurvey.com.au

McMullen Nolan and
Partners Surveyors Pty Ltd
ABN 90 009 363 311

Quality Assured Company

A3 ORIGINAL